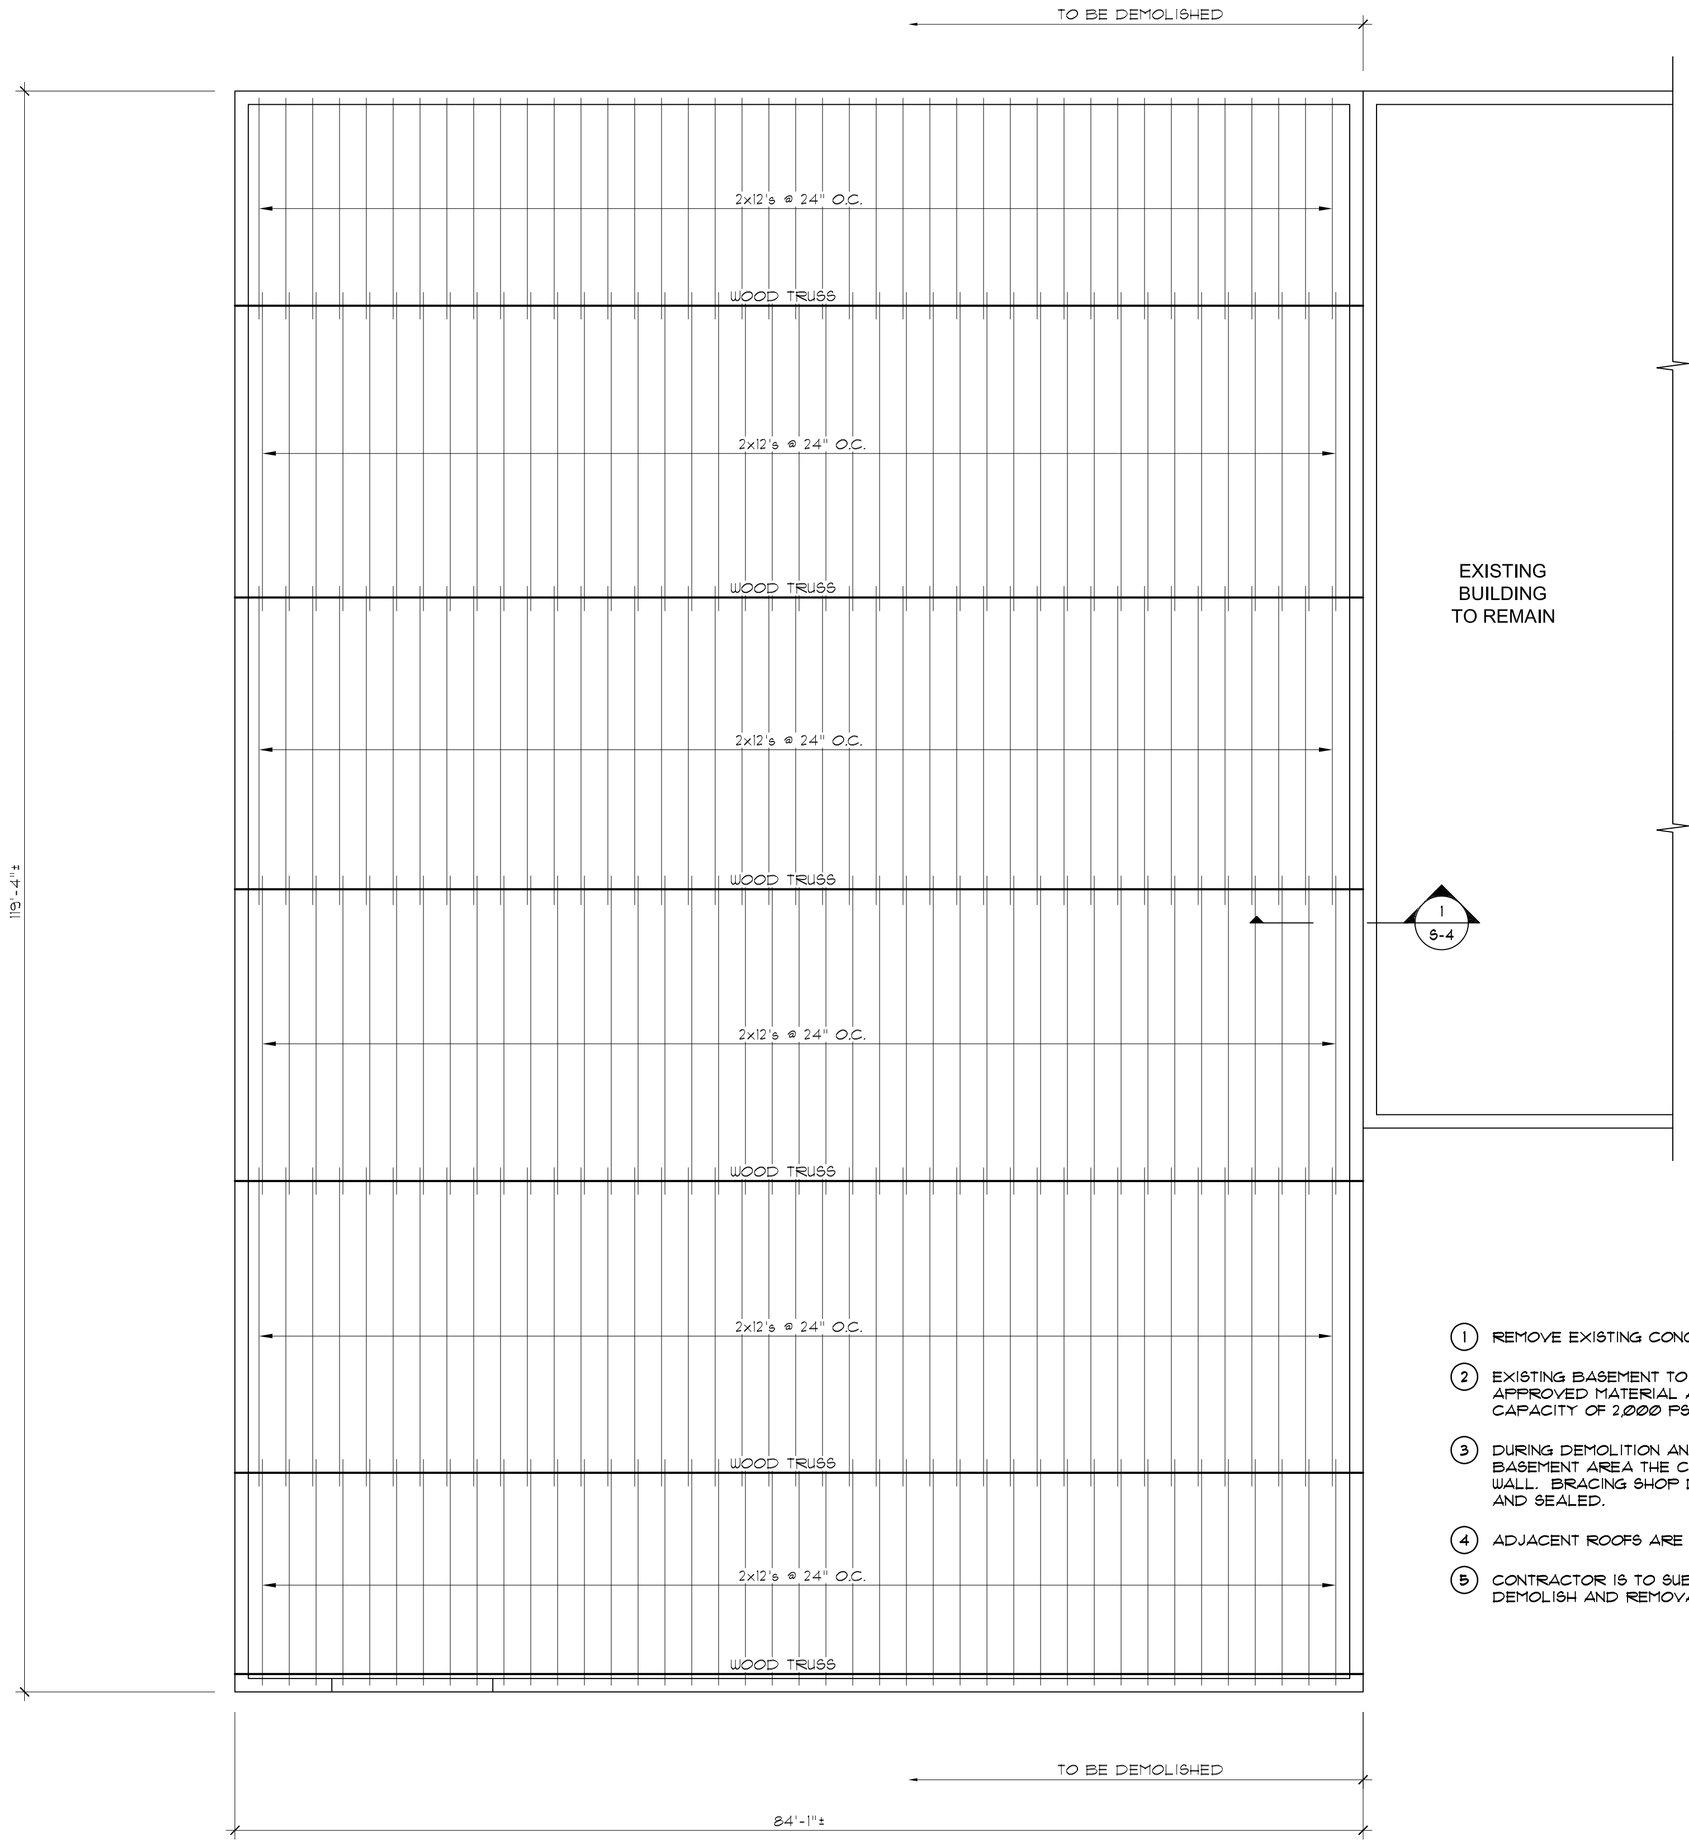

4646 SUITLAND ROAD

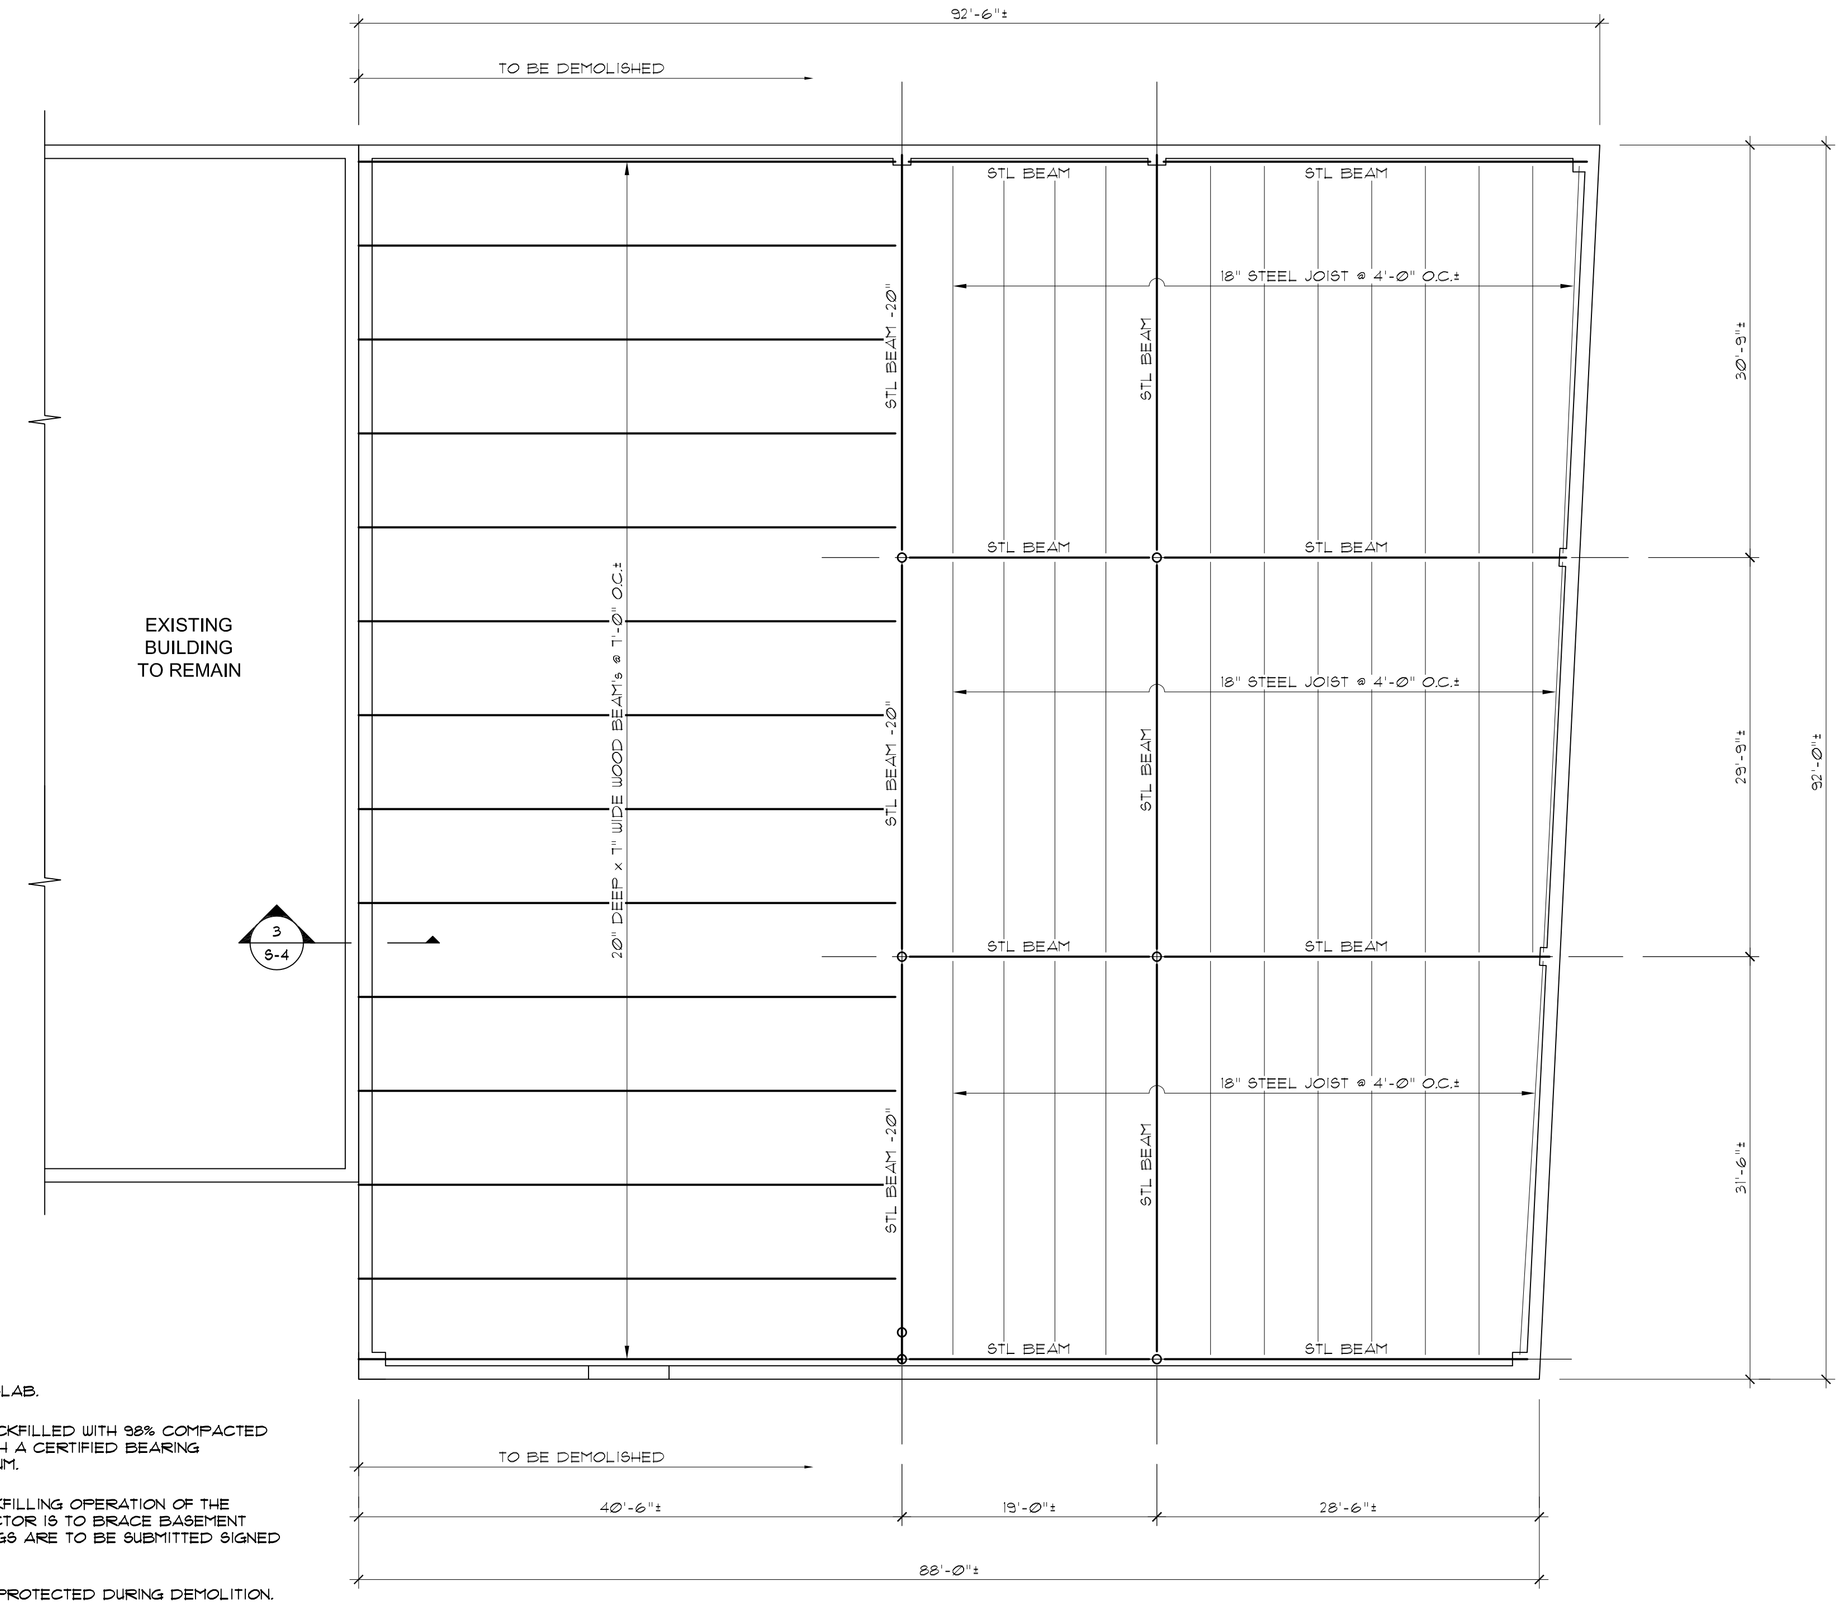

4670 SUITLAND ROAD

1. REMOVE EXISTING CONCRETE SLAB.
2. EXISTING BASEMENT TO BE BACKFILLED WITH 98% COMPACTED APPROVED MATERIAL AND WITH A CERTIFIED BEARING CAPACITY OF 2,000 PSF MINIMUM.
3. DURING DEMOLITION AND BACKFILLING OPERATION OF THE BASEMENT AREA THE CONTRACTOR IS TO BRACE BASEMENT WALL. BRACING SHOP DRAWINGS ARE TO BE SUBMITTED SIGNED AND SEALED.
4. ADJACENT ROOFS ARE TO BE PROTECTED DURING DEMOLITION.
5. CONTRACTOR IS TO SUBMIT THEIR PLANS AND PROCEDURE FOR DEMOLISH AND REMOVAL OF BUILDING FOR REVIEW.

EXISTING ROOF FRAMING PLAN

SCALE: 1/8" = 1'-0"

Revisions:

No:	Date:	Comments:
	6/16/2017	Addendum #1

Professional Certification
I hereby certify that documents were prepared or approved by me, and that I am a duly licensed professional engineer under the laws of the State of Maryland.
License number 12658 expiration date 10-11-2017

Project / Location:
Suitland Federal Center
4646 & 4670 Suitland Road
Suitland, Maryland 20746

Drawing: EXISTING ROOF FRAMING PLAN

Scale::	Date:	Designed By:	Drawn By:
AS NOTED	6/15/2017	S.M.W.	K.L.R.

The Watkins Partnership Inc
Consulting Structural Engineering
3032 Mitchellville Road
Suite 202
Bowie, Maryland
ANNAPOLIS (410) 741-1791
WASHINGTON (301) 249-0974
FAX (301) 249-0976

DWG # S-2

PROJECT#: 20179015

Jun 16, 2017 - 1:18pm
G:\CADVANCE\PROJECTS\00-MISC\2017\20179015 4646 Suitland Road Demo Plan\Structural Drawings\Current\20179015.dwg
The Watkins Partnership Inc.